



Permit #S00076213-D

FilmL.A., Inc.
6255 W Sunset Blvd, 12th Floor
Hollywood, CA 90028
t: (213)977-8600 - f: (213)977-8601
www.filmla.com

Summary Information

Permit No: S00076213-D

Type of Permit: STILL

Release Date: 03/21/2014

Production Company MJ68 PRODUCTIONS

Producer Michael Horta

Insured Company Name MJ68 PRODUCTIONS

Director n/a n/a

Contact Phone No. 1 323-848-9856

1st AD n/a n/a

Contact Phone No. 2

Production Manager n/a n/a

Fax 323-375-0195

FilmL.A. Coordinator Tim Overbeck

Address 1308 N HAVENHURST, SUITE 5
WEST HOLLYWOOD, California
90046

Location Manager Adam Braid

Primary Phone Mobile - 213-448-0648

Production Title SUBARU

Secondary Phone

Type of Production Still Photo

Location Assistant n/a n/a

Primary Phone Mobile - 213-448-0648

Secondary Phone

Fees

Notification Charge \$195.00

Total Permit Fee \$919.00

LA CITY LANE AND STREET CLOSURE FEE \$624.00

Number of Locations 2

FILMLA FILM PERMIT RIDER FEE \$100.00



FilmL.A., Inc.
6255 W Sunset Blvd, 12th Floor
Hollywood, CA 90028
t: (213)977-8600 - f: (213)977-8601
www.filmla.com

Summary Information**Location****Location 1 of 2****Page 1 of 1**

Permit Number	S00076213-D	Location Manager	Adam Braid
Production Company	MJ68 PRODUCTIONS	Primary Phone	Mobile - 213-448-0648
Insured Company	MJ68 PRODUCTIONS	Secondary Phone	
Production Title	SUBARU		
Location Address	4TH ST RAMP, FIGUEROA ST-HOPE ST, LOS ANGELES, CA 90014		
Location Type	Street		
Film Dates	3/22/2014 - 3/22/2014 07:00 - 11:30 1 day		
Open or Closed to the Public	Open		
Generic Conditions	Must Maintain 5' Clearance on Sidewalks/Walkways Must maintain local/emergency access No cast or crew parking on area streets No interference with merchant activity. No interference with vehicular or pedestrian traffic No stopping and setting up in residential areas before 7am or after 10pm without prior approval No stopping or setting up in front of merchants or residents without prior approval Number of uniformed officers listed on the permit is a minimum requirement. Permittee remains responsible for deploying a sufficient number of uniformed officers to provide traffic and crowd control to ensure the safety of the film crew and the public. Traffic Officers Required Uniformed officers shall have a copy of the film permit in their possession and are required to confirm that all traffic control signage devices are in place.		
Please see attached documents	76213 - 4th (Ramp closure) from 4th to Hope - MJ 68.pdf Downtown Filming Guidelines 2010.03.01.pdf		
Equipment on Location	Type	Quantity	Personnel on Location
	Cast/Crew vehicles	1	Type
			Crew
			Off-Duty/Retired LAPD Officer(s)
			5
			2
Filming Activities	Equipment on sidewalk, in curb lane & across street; Exterior establishing shots; Intermittent traffic control - 2 minute standard (except 0700-0900 hrs & 1500-1900 hrs);		
Jurisdiction	Political: Los Angeles City - Council District 14	Police: Los Angeles Police Department	Fire: Los Angeles City
Thomas Guide	Page: 634	Grid: C2	
Approvals	FILMLA. CLOSURES LOS ANGELES CITY DEPARTMENT OF PUBLIC WORKS LOS ANGELES POLICE DEPARTMENT		Donna Washington Janice Takimoto Mark Preciado
Parking	Base Camp Location Type : Filming Location	Crew Parking Location Type : Filming Location	
Lane / Full Closure	CURB LANE CLOSURE: N/S 4TH STREET RAMP, 4TH STREET - EAST TO HOPE		
Approximate Footage	0 - 300		
Date(s)	3/22/2014 to 3/22/2014		Time(s) 07:00 to 11:30



FilmL.A., Inc.
6255 W Sunset Blvd, 12th Floor
Hollywood, CA 90028
t: (213)977-8600 - f: (213)977-8601
www.filmla.com

Summary Information**Location****Location 2 of 2****Page 1 of 2**

Permit Number S00076213-D
Production Company MJ68 PRODUCTIONS
Insured Company MJ68 PRODUCTIONS
Production Title SUBARU

Location Manager Adam Braid
Primary Phone Mobile - 213-448-0648
Secondary Phone

Location Address Broadway., Baker St.-Ave 18, Los Angeles, CA 90031

Location Type Bridge

Film Dates 3/22/2014 - 3/22/2014 14:30 - 19:30 1 day

Open or Closed to the Public Open

Generic Conditions Must comply with attached conditions
Must Maintain 5' Clearance on Sidewalks/Walkways
Must maintain local/emergency access
No cast or crew parking on area streets
No interference with merchant activity.
No stopping and setting up in residential areas before 7am or after 10pm without prior approval
No stopping or setting up in front of merchants or residents without prior approval
Number of uniformed officers listed on the permit is a minimum requirement. Permittee remains responsible for deploying a sufficient number of uniformed officers to provide traffic and crowd control to ensure the safety of the film crew and the public.
Traffic control must be done in accordance w/MUTCD
Traffic Officers Required
Uniformed officers shall have a copy of the film permit in their possession and are required to confirm that all traffic control signage devices are in place.

Please see attached document 76213 - Broadway btw Ave 18 - Baker WS Curb - MJ 68.pdf

Equipment on Location	Type	Quantity	Personnel on Location	Type	Quantity
	Cast/Crew vehicles	1		Crew	5
				Off-Duty/Retired LAPD Officer(s)	2

Filming Activities Equipment on sidewalk, in curb lane & across street; Exterior establishing shots; Intermittent traffic control - 2 minutes standard; Wetdown;

Jurisdiction **Political:** Los Angeles City - Council District 01
Police: Los Angeles Police Department
Fire: Los Angeles City

Thomas Guide **Page:** 634
Grid: J1

Approvals LOS ANGELES POLICE DEPARTMENT
FILMLA. CLOSURES
LOS ANGELES CITY DEPARTMENT OF PUBLIC WORKS
Mark Preciado
Erica Wade
Janice Takimoto

Parking **Base Camp**
Location Type : Filming Location
Crew Parking
Location Type : Filming Location

Lane / Full Closure #2 TRAFFIC LANE CLOSURE:
N/S N BROADWAY, AVENUE 18 - BAKER

****MUST MAINTAIN 1 LANE OF TRAFFIC AT ALL TIMES****

Approximate Footage 0 - 300



FilmL.A., Inc.
6255 W Sunset Blvd, 12th Floor
Hollywood, CA 90028
t: (213)977-8600 - f: (213)977-8601
www.filmla.com

Summary Information**Location****Location 2 of 2****Page 2 of 2**


Permit Number S00076213-D
Production Company MJ68 PRODUCTIONS
Insured Company MJ68 PRODUCTIONS
Production Title SUBARU

Location Manager Adam Braid
Primary Phone Mobile - 213-448-0648
Secondary Phone

Date(s) 3/22/2014 to 3/22/2014**Time(s)** 14:30 to 19:30

NOT
FOR
RENT

**ALL TRAFFIC CONTROL
WILL BE INSTALLED TO
MEET OR EXCEED
THE MUTCD AND WATCH
MINIMUM REQUIREMENTS**

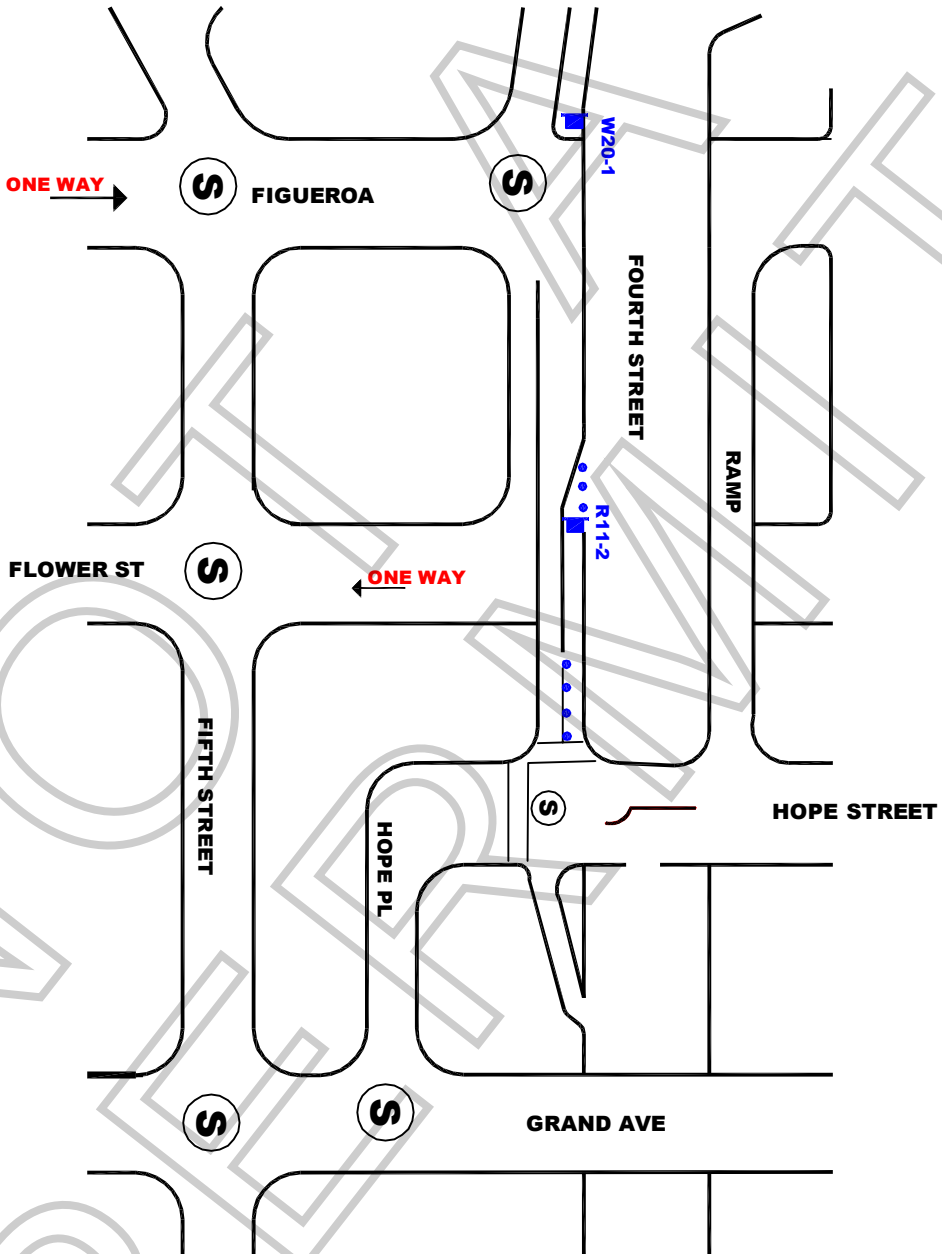

1. **DATETIME: 3-22-14 FROM 07:00 HOURS TO 11:30 HOURS.**
2. ALL SIGNING, STRIPING, AND TRAFFIC CONTROL DEVICES SHALL CONFORM TO THE (CURRENT) STATE OF CALIFORNIA DEPARTMENT OF TRANSPORTATION (CALTRANS) STANDARD PLANS AND STANDARD SPECIFICATIONS, CALIFORNIA MUTCD, AND ANY ADDENDUMS THERETO, AND AS SHOWN ON THESE PLANS, SYMBOLS AND ABBREVIATIONS USED ARE SHOWN ON CALTRANS STANDARD PLANS.
3. THERE WILL BE NO INTERFERENCE WITH TRAFFIC SIGNALS OR CROSSWALKS.
4. CONES WILL BE 28" MINIMUM HEIGHT AND HAVE REFLECTORIZED SLEEVES FOR NIGHT WORK.
5. POLICE WILL DIRECT TRAFFIC IF NECESSARY.

2012 Work Area Traffic Control Handbook



"SUBARU"

4TH RAMP CLOSURE
FROM 4TH TO HOPE
CITY OF LOS ANGELES, CA

JOHN WHEELER
OFFICE # 818.347.9929

REV#	DATE	REVISION DESCRIPTION
SCALE: N.T.S.		SHEET: 1 OF 1



SPECIAL CONDITIONS FOR LOCATION FILMING IN DOWNTOWN LOS ANGELES
(Standard Filming Requirements continue to apply where not superseded below)

1. DEFINITION OF TERMS

a. Downtown Los Angeles, for the purposes of these conditions, shall be defined as the area North to South from the 101 Freeway to the 10 Freeway; East to West from the Los Angeles River to the 110 Freeway.

b. The Downtown Los Angeles Neighborhood Council boundaries (DLANC boundaries), for the purpose of these conditions, shall be defined as bordered on the North and East at the 101 Freeway from the 110 Freeway east to Los Angeles Street, south to 4th Street, east to Alameda Street, south to 7th Street, east to the Los Angeles River; on the South by the 10 Freeway from the 110 Freeway to the Los Angeles River; on the West by 110 Freeway from the 10 Freeway to the 101 Freeway. (This area is the same area as defined above as Downtown Los Angeles, but excludes the Little Tokyo and Arts District neighborhoods.)

c. Residential buildings shall be defined as any building with legal residential occupants (mixed-use, adaptive reuse, artist-in-residence (A.I.R.), SROs, residential hotels, condominiums and apartment buildings). DLANC will maintain an accurate and contemporary listing of all residential buildings showing a 100-foot radius from each building so as to identify any areas both inside and outside of that radius.

d. The Broadway Entertainment District (aka Broadway Theatre District), for the purposes of these Conditions, shall be defined north to south as Broadway from 3rd Street to Olympic Boulevard, and east to west from Frank Court to Lindley Place (aka St. Vincent Alley Court), or the equivalent mid-block point to either of these alleys where the alley is not present, including any theater loading facilities, defined as any public or private surface parking lot, parking garage, public street or curb area adjacent to, or utilized by, a theater. If, in the future, the City adopts an ordinance with regulations governing filming in this area, such regulations shall supersede these Filming Conditions.

e. The Old Bank District residential overlay, for the purposes of these Conditions, shall be defined as the area bound by South Spring St., West 5th St., West 4th St., and Verdine Pl.

2. FILMING STANDARD HOURS AND DAYS

a. Filming activity, or any production-related activity including but not limited to activities such as base camps, catering, generators, etc., within the **DLANC boundaries** is restricted to the hours of 6:00 a.m. to 11:00 p.m. within a 100-foot radius of any residential building. Filming activity in the **Broadway Entertainment District** is restricted to the hours of 6:00 a.m. to Midnight within a 50-foot radius of any residential building. **Old Bank District** is restricted to the hours of 7:00 a.m. to 10:00 p.m. within a 100-foot radius of any residential building. No extension of the standard filming hours for

filming or any disruptive production-related activity shall be allowed until a signature survey has been properly submitted. Proof of signature surveys shall be made available to DLANC upon request.

b. No film permits may be issued along Main and Spring Streets from 2nd to 9th Streets, or on any block of 2nd through 9th Streets between Los Angeles and Spring during the Downtown Art Walk, currently held on the second Thursday of each month. Filming inside of private buildings or entirely on private property during this time is permitted so long as there are no external impacts.

c. No filming may be conducted in close proximity to major public events anywhere in Downtown Los Angeles as permitted by the LAPD, or identified with 30 days notice to the City's Designated Film Permit Contractor by DLANC. Film permits may be considered in light of major public events on a case-by-case basis so long as their issuance will not cause further disruption to Downtown businesses and residents during such events.

3. RESIDENTIAL AND MERCHANT PROTECTIONS IN THE DLANC BOUNDARIES

a. A film permit may include no more than 300 feet of curb lane per city block for the parking of film production vehicles, crew or equipment. Requests for additional amounts of curb lane shall require a signature survey. The **Broadway Entertainment District** is exempt from this restriction.

b. Production personnel (and equipment utilized by the production company) shall not block the sidewalk area in front of an open commercial business or a residential building, including residential patios, windows, doorways, or entryways, unless the production company has secured the permission of the merchant and/or property owner. Where the commercial business is one that is primarily open in the evening and nighttime hours, the production company, their cast and crew may not block the access to and signage of such establishment (as seen from the street), without permission of the merchant and/or property owner during the hours of operation of the business.

c. Customers, employees, residents, and guests of affected properties shall be allowed free ingress/egress to all buildings, merchants, and parking facilities. Arrangements shall be made to ensure access to deliveries, trash pickup, residential move-in/move-out, and vendor access to the properties/merchants during productions.

d. All commercial businesses must prominently post hours of operation and contact phone numbers, and residential buildings must have a designated contact person authorized to give permission. Special events held by commercial businesses, outside of normal business hours, must also be posted in advance, and production companies must provide full access and visibility during such events.

4. NOISE, FUMES, AND LIGHTING WITHIN THE DLANC BOUNDARIES

a. Generators, portable toilets or toilet vehicles, and outdoor food preparation using charcoal or gas grills must be a minimum of 50 feet (horizontally) from any residential window or entrance. If it is physically impossible for a generator to be a minimum of 50 feet from residential windows or entrances, the generator shall be placed as far away as possible and vented away from residential windows and entrances. However, under no circumstances shall a generator be placed directly underneath a residential window.

b. Film productions must focus lighting on the filming area only and make every effort to shield the lighting from adjacent properties, pedestrians, and patrons of commercial businesses at all times. Exceptional lighting (e.g., Musco and Bebee lighting) outside of regular filming hours shall not be allowed without a signature survey of the affected merchants and/or property owners. **Signature survey shall be required for Exceptional lighting within the Old Bank District between the hours of 6:00 p.m. and 6:00 a.m.** Under no circumstances shall lighting be directed onto oncoming traffic.

c. Film production companies are required to completely remove all trash, food, and cardboard boxes, etc. from the general vicinity at the end of each filming day. Film production companies will be held responsible for the actions of catering companies they employ to provide food for the cast and crew.

5. SPECIAL REQUESTS AND EXCEPTIONS REVIEW AND NOTIFICATION WITHIN THE DLANC BOUNDARIES

a. Helicopters shall not be granted permits for landing at non-certified helipads before and after approved filming hours. All aerial filming productions must provide upon request a copy of an approved FAA Form 7711-2, or other official waiver, along with a copy of the briefing on the flight operations for all participating persons or property.

b. No film permit shall be construed as a waiver of 14 CFR § 91.119, 14 CFR § 91.515(a) or 14 CFR § 91.303(e), dictating federal flight altitude regulations, for purposes of non-participating persons or property (see attachment).

c. Notification beyond the standard 500-foot radius will be made to affected residents and merchants for high impact activity that is likely to cause interference with adjacent properties of people such as car chases, simulated gun fire, explosions, screams for help and other loud noises, helicopter activity, road closures or other such exceptional activities that might cause a police response to the filming location. High impact filming activity must be preceded by notifications at least two days in advance. The City's Designated Film Permit Contractor or the production company shall consult a designated DLANC representative when an applicant requests a permit for high impact filming activity with less than two days notice.

d. Due to the location of building air intake systems on Lower Grand Avenue, no special effects, including smoke, steam or fog, may occur in that area without first obtaining

clearance from the appropriate building contacts and maintenance engineers. Contact must be made at least 48 hours prior to the proposed effect(s).

6. FILMING-RELATED CONGESTION WITHIN THE DLANC BOUNDARIES

a. The City's Designated Film Permit Contractor will ensure that the impact from filming at recurrently used locations is minimized to the affected residents and businesses.

b. In rush hour restricted lanes, as designated by LADOT, no Intermittent Traffic Control (ITC) shall be permitted during Rush Hours (7:00 a.m. – 9:00 a.m. and 4:00 p.m. – 7:00 p.m., Monday through Friday). No simultaneous closures or ITC of both the Second and Third Street Tunnels will be permitted.

c. Production companies shall request the posting of "no parking" signs, lane or street closures with LADOT for the day(s) that they are "on site" only. When closures are not necessary for the day(s) requested, production companies shall report the changes to the City's Designated Film Permit Contractor, who shall notify LADOT, who must revise and/or remove parking signs, as necessary.

d. Production companies must provide adequate detour and directional signage when street closures are in place, conforming to current LADOT standards and practices. Detour routes must accommodate large, semi and tractor trailer trucks and public transit vehicles.

7. ENFORCEMENT OF CONDITIONS

a. In accordance with the terms of their work permit issued from LAPD, off-duty or retired police officers must, upon reporting to a work site, review and ensure compliance with conditions outlined on the filming permit. Officers shall ensure compliance with arrival and departure time, and shall not allow any activity or conduct that is in violation of local or state law, nor allow any filming condition that is not authorized by the permit. Variations from the requirements of the permit are not allowed unless approved by an authorized representative of the City's Designated Film Permit Contractor.

ATTACHMENT

(Note: The following are the most current federal flight altitude regulations as of November 2007. The regulations could change at any time.)

§ 91.119 Minimum safe altitudes: General.

Except when necessary for takeoff or landing, no person may operate an aircraft below the following altitudes:

- (a) Anywhere. An altitude allowing, if a power unit fails, an emergency landing without undue hazard to persons or property on the surface.
- (b) Over congested areas. Over any congested area of a city, town, or settlement, or over any open air assembly of persons, an altitude of 1,000 feet above the highest obstacle within a horizontal radius of 2,000 feet of the aircraft.
- (c) Over other than congested areas. An altitude of 500 feet above the surface, except over open water or sparsely populated areas. In those cases, the aircraft may not be operated closer than 500 feet to any person, vessel, vehicle, or structure.
- (d) Helicopters. Helicopters may be operated at less than the minimums prescribed in paragraph (b) or (c) of this section if the operation is conducted without hazard to persons or property on the surface. In addition, each person operating a helicopter shall comply with any routes or altitudes specifically prescribed for helicopters by the Administrator.

§ 91.515 Flight altitude rules.

- (a) Notwithstanding §91.119, and except as provided in paragraph (b) of this section, no person may operate an airplane under VFR at less than—
 - (1) One thousand feet above the surface, or 1,000 feet from any mountain, hill, or other obstruction to flight, for day operations; and
 - (2) The altitudes prescribed in §91.177, for night operations.

§ 91.303 Aerobatic flight.



No person may operate an aircraft in aerobatic flight—

- (a) Over any congested area of a city, town, or settlement;
- (b) Over an open air assembly of persons;
- (c) Within the lateral boundaries of the surface areas of Class B, Class C, Class D, or Class E airspace designated for an airport;
- (d) Within 4 nautical miles of the center line of any Federal airway;
- (e) Below an altitude of 1,500 feet above the surface; or
- (f) When flight visibility is less than 3 statute miles.

For the purposes of this section, aerobatic flight means an intentional maneuver involving an abrupt change in an aircraft's attitude, an abnormal attitude, or abnormal acceleration, not necessary for normal flight.

[Doc. No. 18834, 54 FR 34308, Aug. 18, 1989, as amended by Amdt. 91– 227, 56 FR 65661, Dec. 17, 1991]

**ALL TRAFFIC CONTROL
WILL BE INSTALLED TO
MEET OR EXCEED
THE MUTCD AND WATCH
MINIMUM REQUIREMENTS**

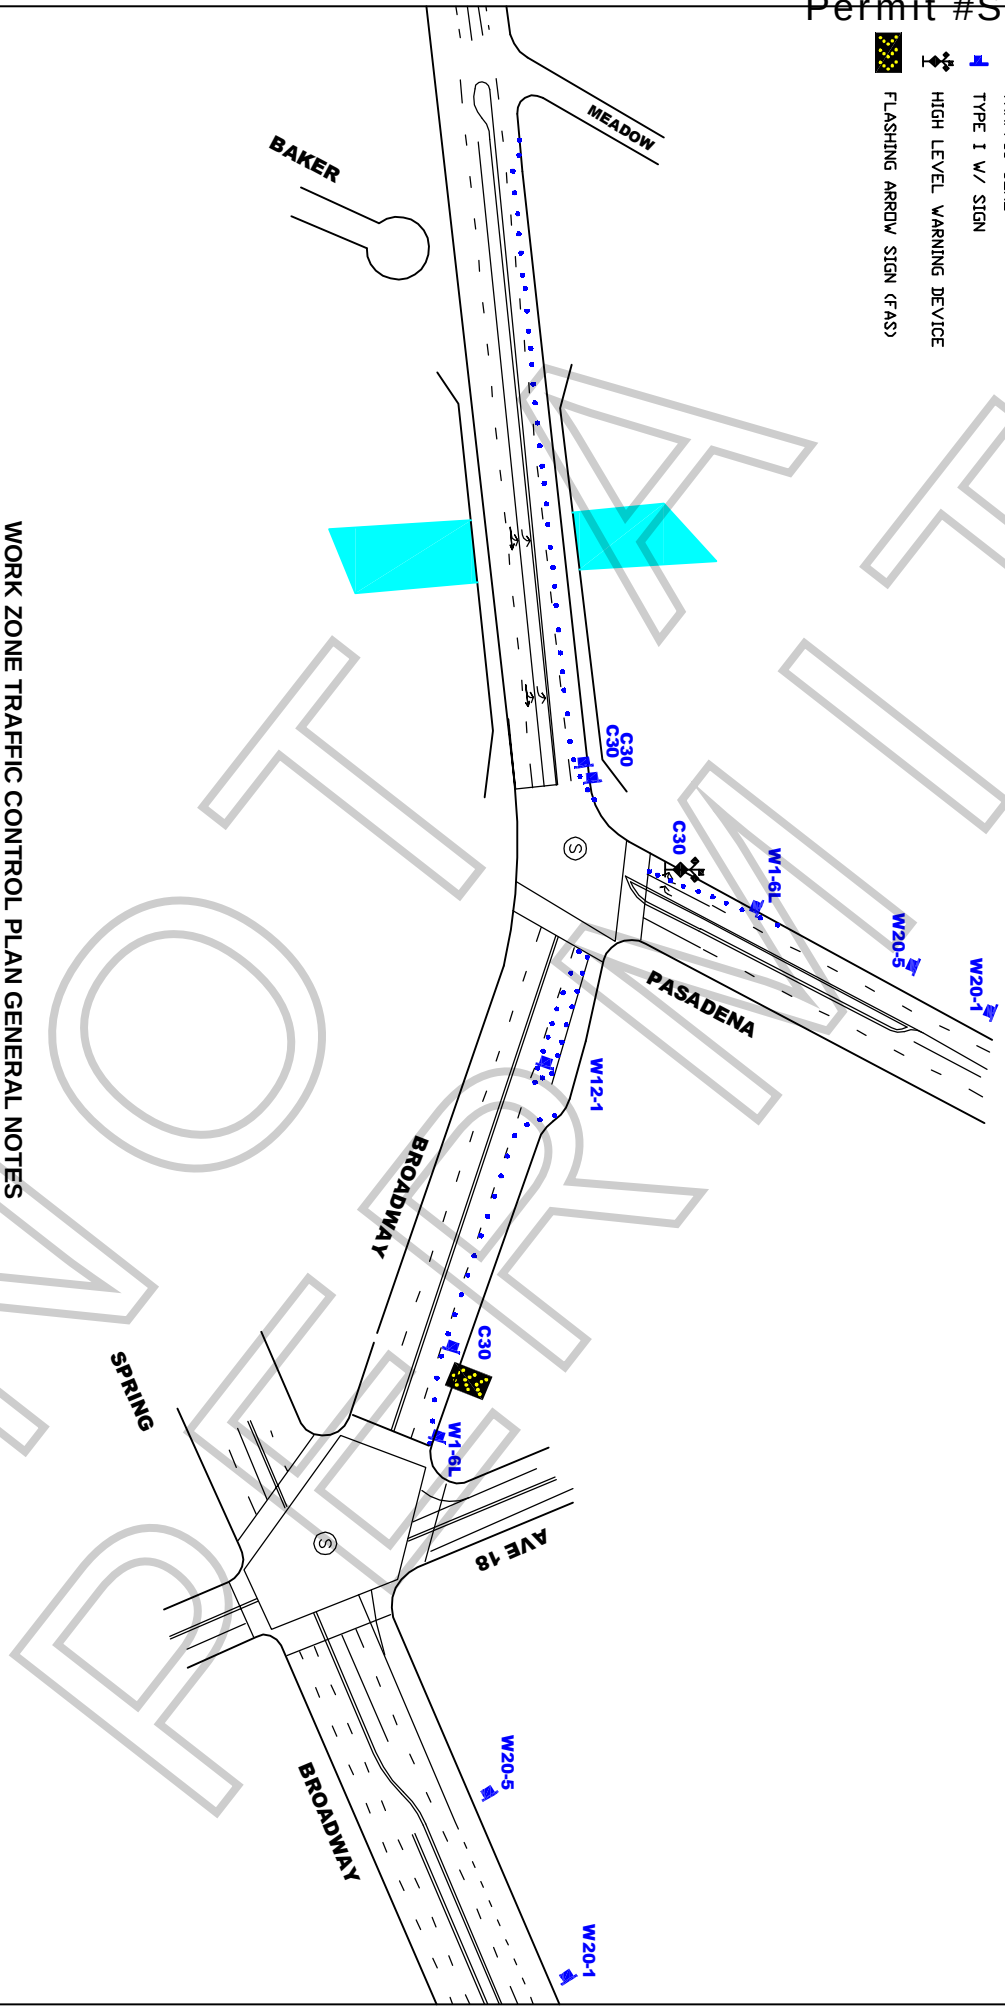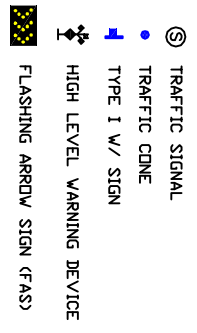

WORK ZONE TRAFFIC CONTROL PLAN GENERAL NOTES

1. **DATE/TIME: 3-22-14 FROM 14:30 HOURS TO 19:30 HOURS.**
2. ALL SIGNING, STRIPING, AND TRAFFIC CONTROL DEVICES SHALL CONFORM TO THE (CURRENT) STATE OF CALIFORNIA DEPARTMENT OF TRANSPORTATION (CALTRANS) STANDARD PLANS AND SPECIFICATIONS, CALIFORNIA MUTCD, AND ANY ADDENDUMS THERE TO, AND AS SHOWN ON THESE PLANS, SYMBOLS AND ABBREVIATIONS USED ARE SHOWN ON CALTRANS STANDARD PLANS.
3. THERE WILL BE NO INTERFERENCE WITH TRAFFIC SIGNALS OR CROSSWALKS.
4. CONES WILL BE 28" MINIMUM HEIGHT AND HAVE REFLECTORIZED SLEEVES FOR NIGHT WORK.
5. POLICE WILL DIRECT TRAFFIC IF NECESSARY.

JCL TRAFFIC SERVICES.
2334 E. EIGHTH ST., CA 90021
Ph: (213) 622-9775
Fax: (213) 622-9790
CA Lic # 805357
TRAFFIC PLAN BY:
EDY RAMIREZ
Traffic control plan is drawn per MUTCD &
2012 Work Area Traffic Control Handbook



CONTROL FOR:
MJ 68
"SUBARU"

TRAFFIC CONTROL FOR:

PROJECT LOCATION:

BROADWAY
BAKER TO AVE 18
CITY OF LOS ANGELES, CA

LOCATION CONTACT:

JOHN WHEELER
OFFICE# 818.347.9929

REV#	DATE	REVISION DESCRIPTION

SCALE: N.T.S.

SHEET: 1 OF 1